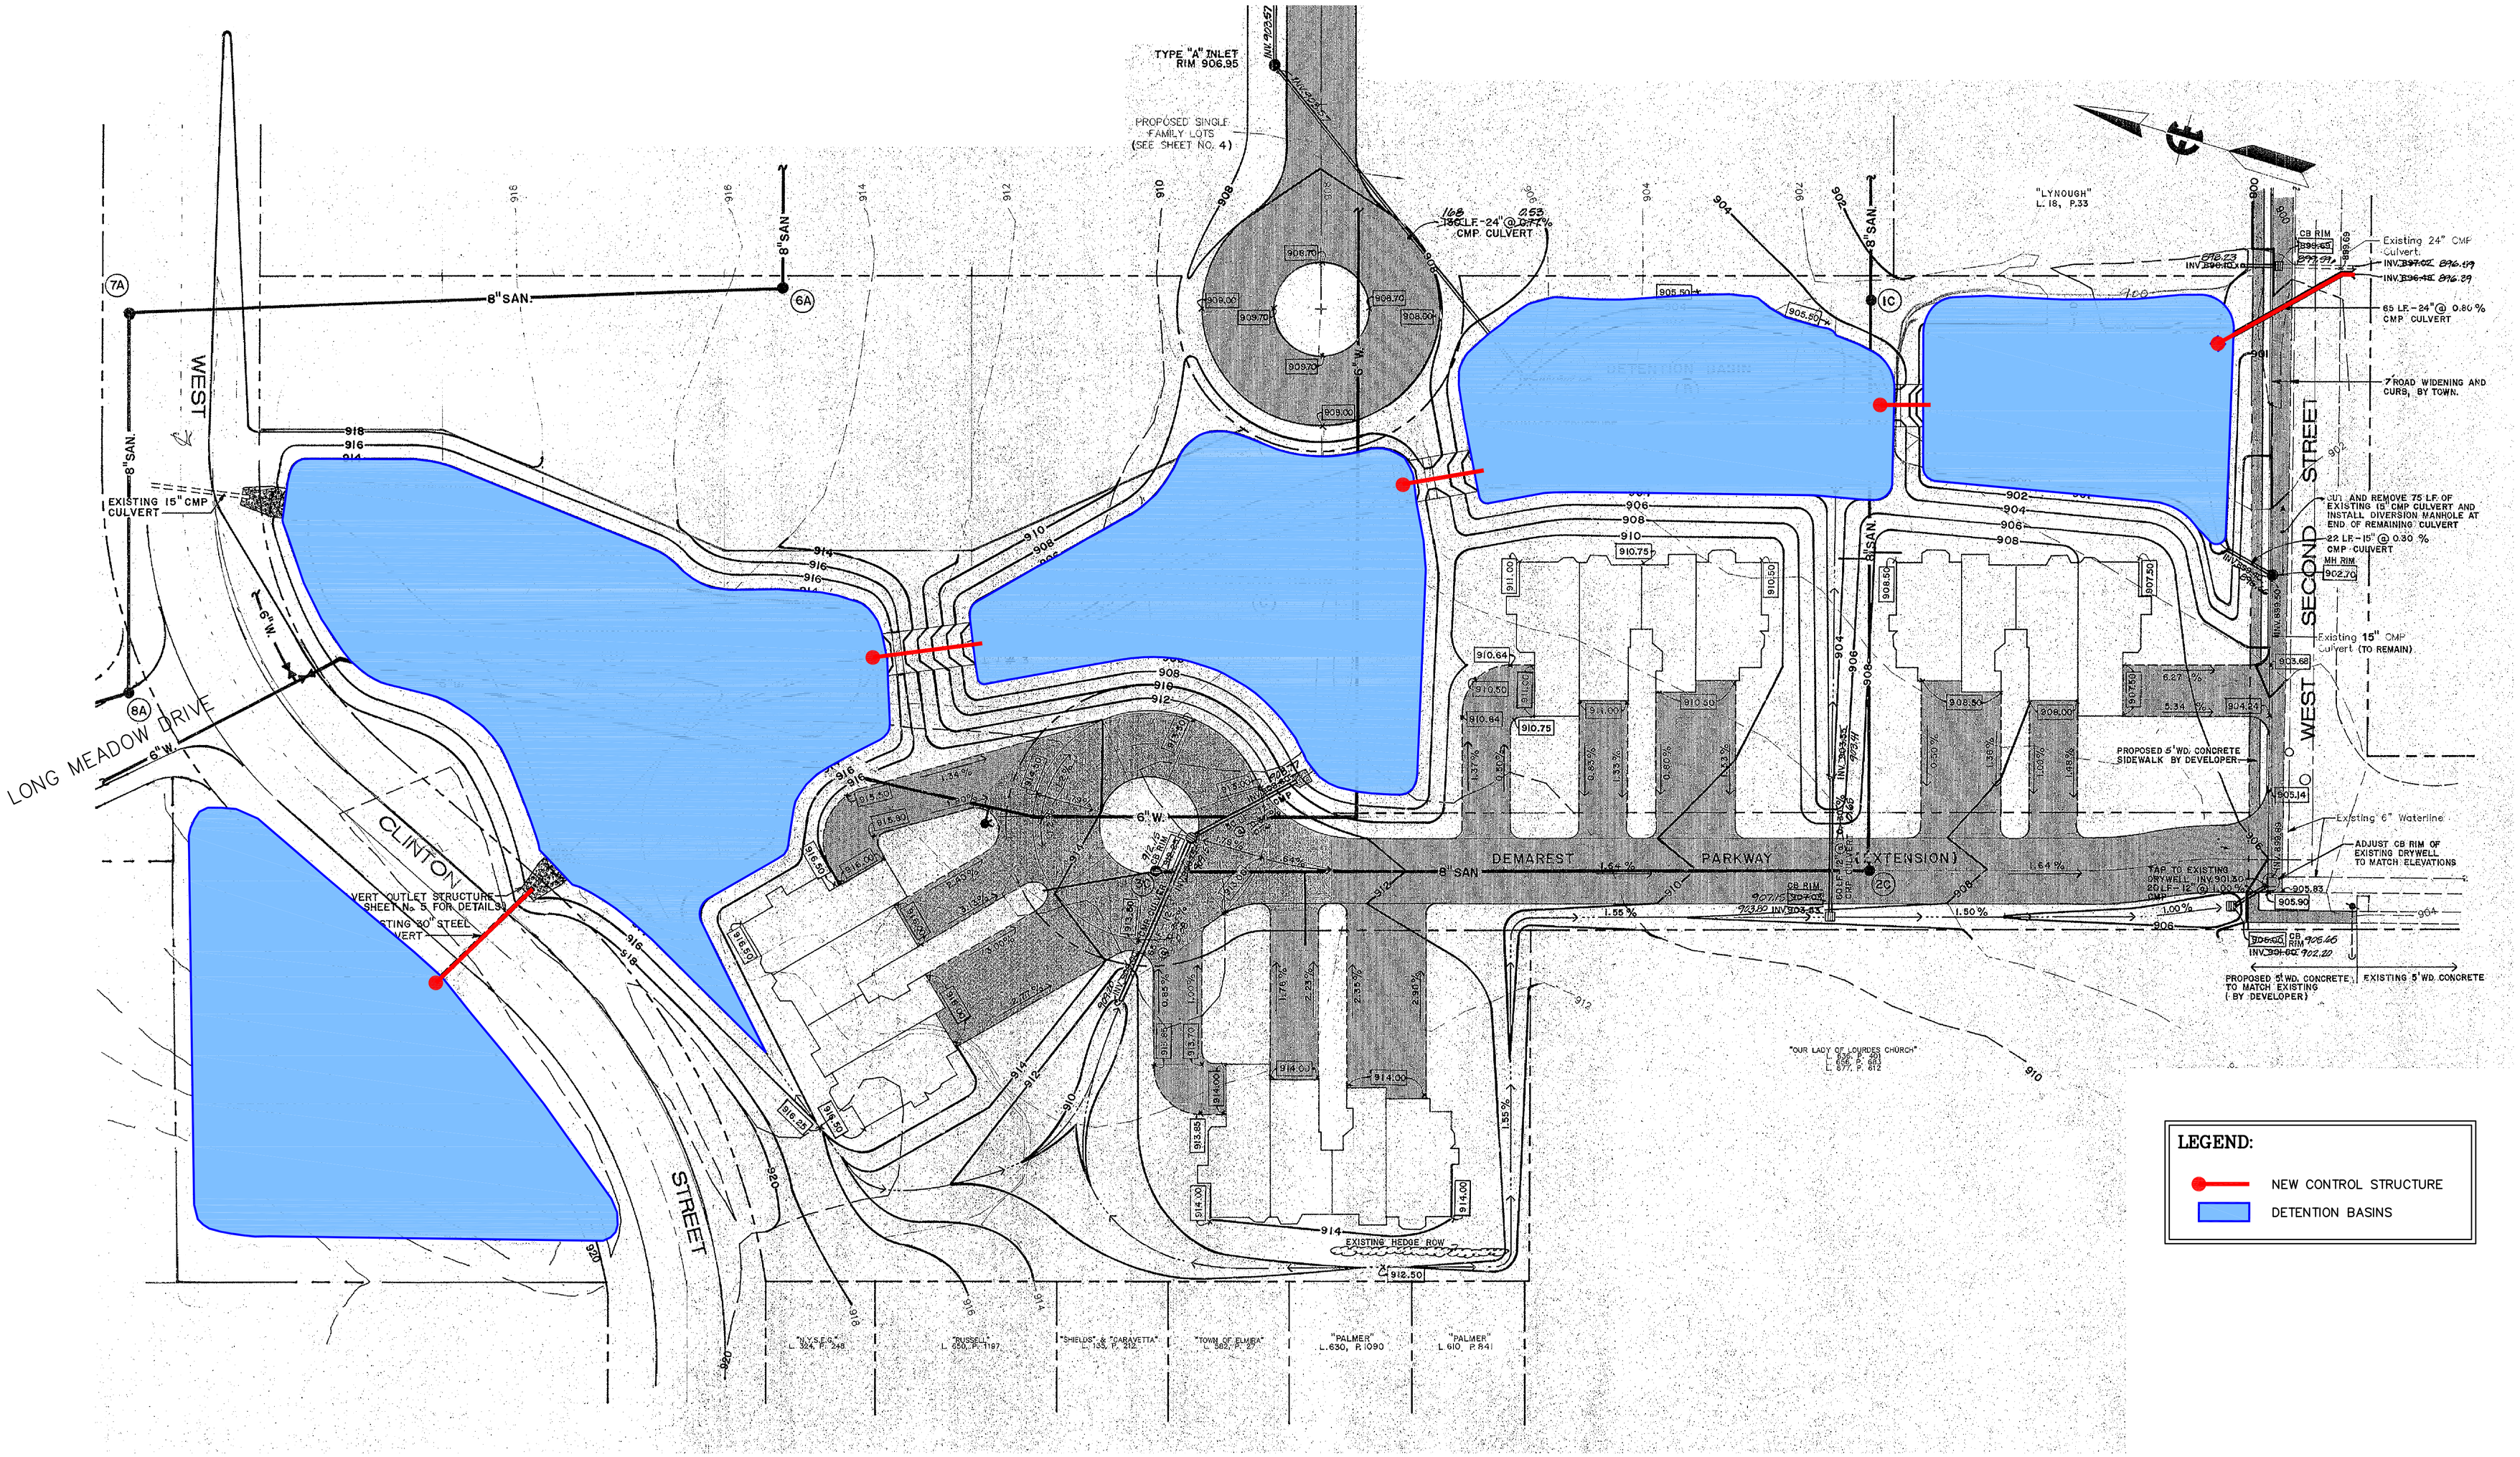

DRAWN BY : R.W.M.
CHECKED BY : W.D.R.
DATE : AUGUST 2006
SCALE : AS SHOWN

#	DATE:	DESCR. OF REVISION:	BY:
1			
2			
3			
4			
5			
6			
7			
8			
9			
10			

"Unauthorized Alteration Or Addition To Plans Bearing A Licensed Engineer's Or Architects Seal, Is A Violation Of Section 7209 Of The New York State Education Law."
Copyright:

HUNT
ENGINEERS • ARCHITECTS • SURVEYORS
AIRPORT CORPORATE PARK, 100 HUNT CENTER, HORSEHEADS, N.Y. 14845
607 358-1000
FAX 358-1800

CLINTON STREET DEVELOPMENT
DETENTION BASIN MODIFICATIONS

1

PROJECT NO: 1149.086